McDonald Playground

Conceptual Site Improvements

NESRA ENGINEERING
CIVIL ENGINEERING

Basketball & Futsal Court

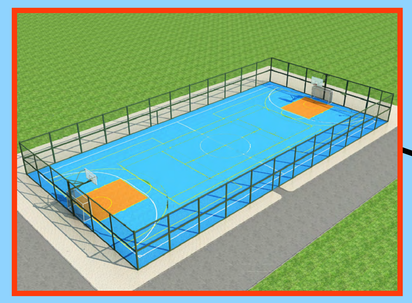

Futsal Goal

New Benches

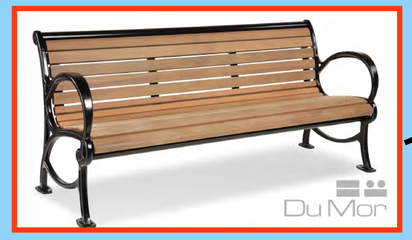

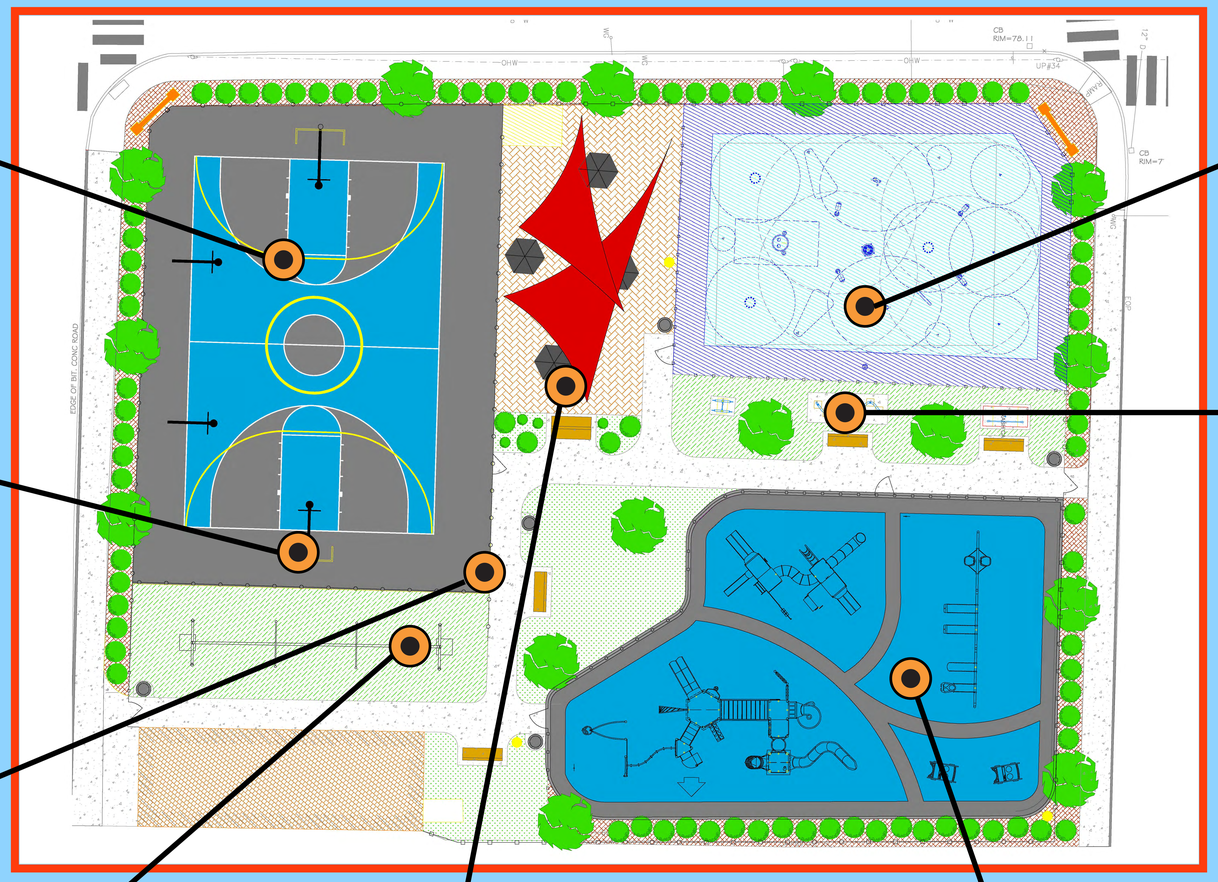

New Splash Pad

New Exercise Equipment

Park Features

- New Playground Area Ages: 2-5
- New Playground Area Ages: 5-12
- New Fitness Area
- New Splash Park
- New Basketball Court & Futsal
- New Zipline
- New Sail Canopy & Picnic Tables
- New Benches & Walkways

New Zipline

New Canopy Sails

New Playground
(for various ages)

McDonald Playground

Conceptual Site Improvements

NESRA ENGINEERING
CIVIL ENGINEERING

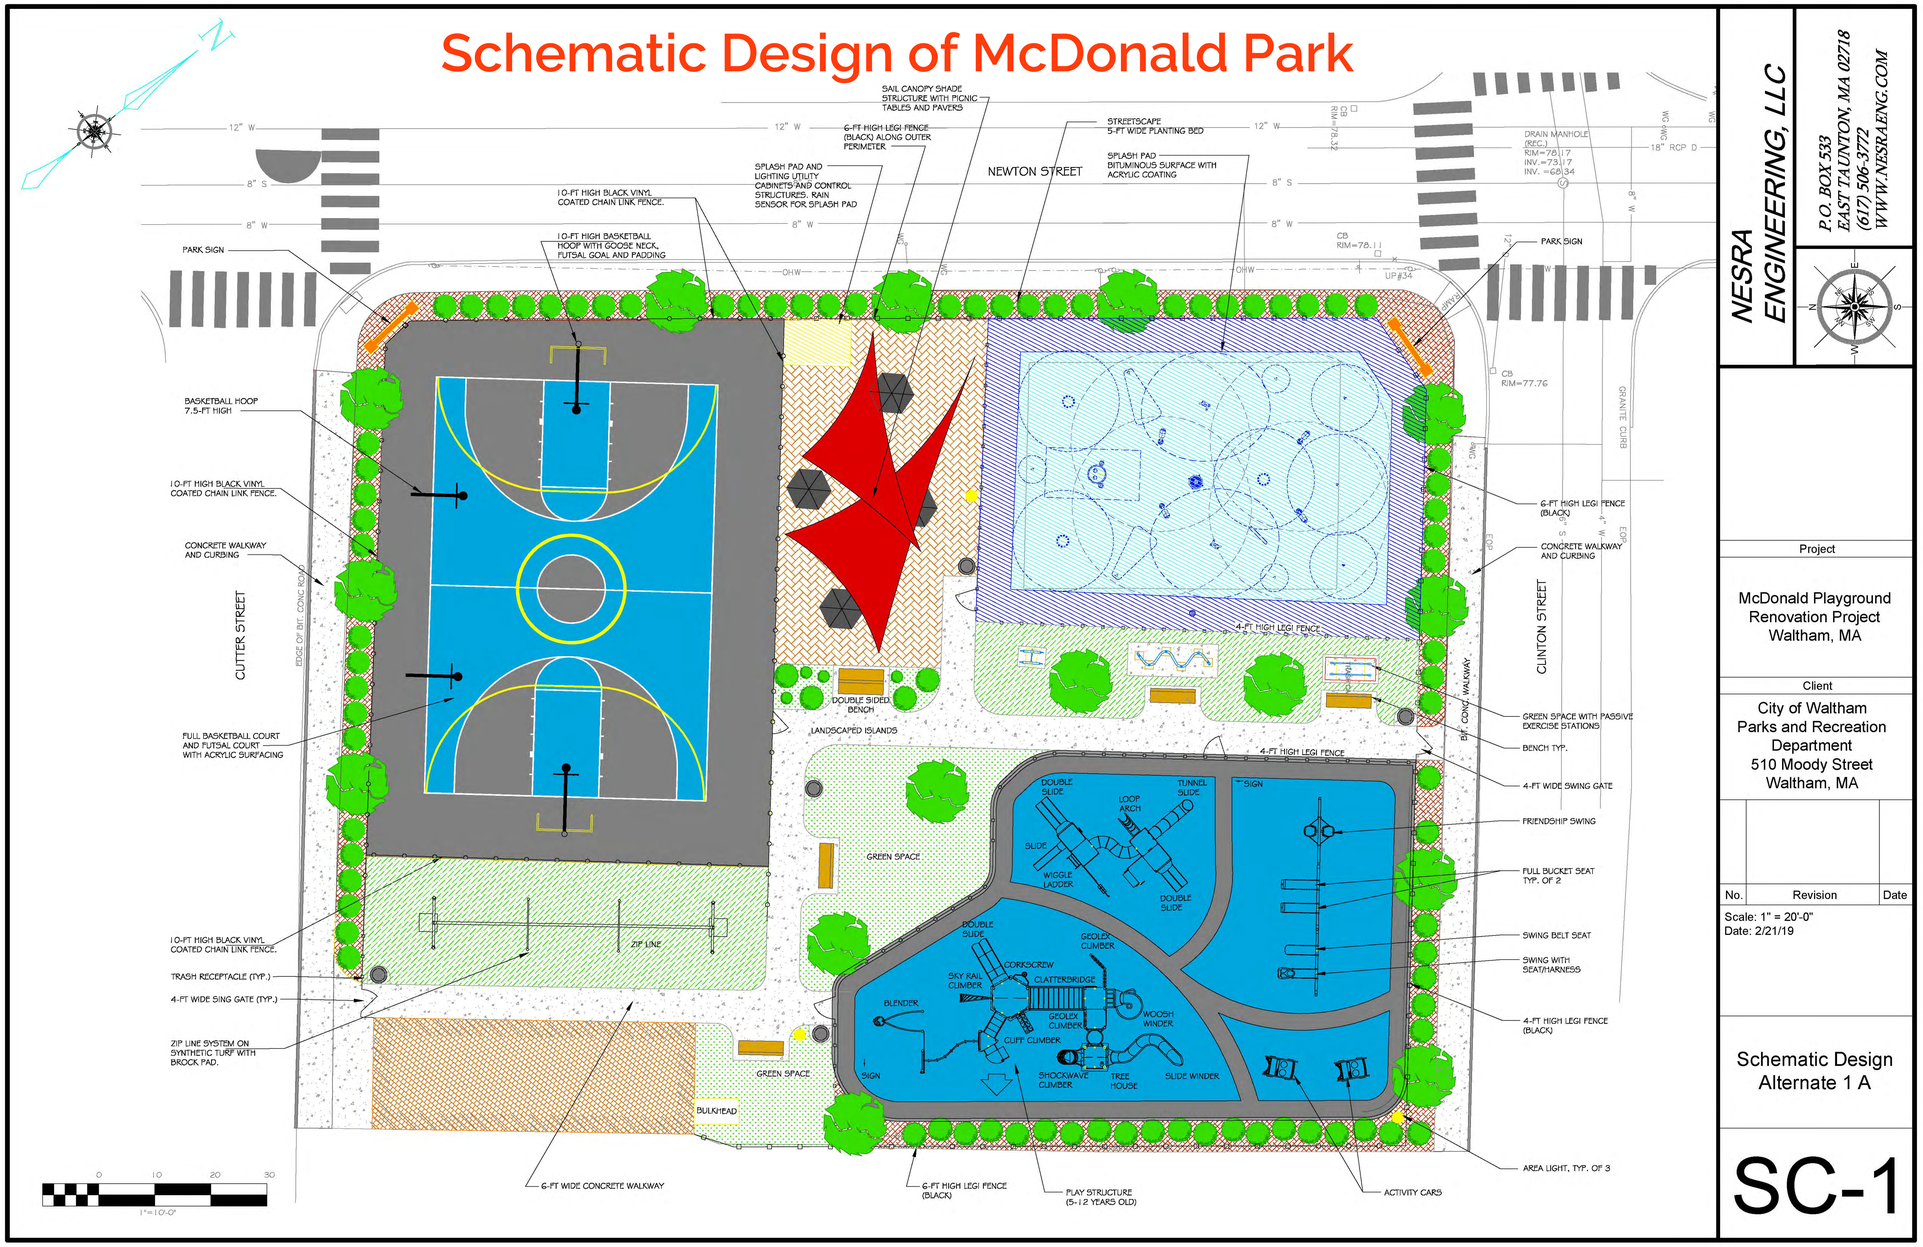

NESRA ENGINEERING, LLC
P.O. BOX 533
EAST TAUNTON, MA 02718
(617) 506-3772
WWW.NESRAENG.COM

Project
McDonald Playground Renovation Project
Waltham, MA

Client
City of Waltham
Parks and Recreation Department
510 Moody Street
Waltham, MA

No.	Revision	Date

Scale: 1" = 20'-0"
Date: 2/21/19

Schematic Design
Alternate 1 A

SC-1

McDonald Playground

Conceptual Site Improvements

NESRA ENGINEERING
CIVIL ENGINEERING

3D Play Components

Playground (orange & gray)

Playground (orange & green)

McDonald Playground

Conceptual Site Improvements

NESRA ENGINEERING
CIVIL ENGINEERING

3D Play Components

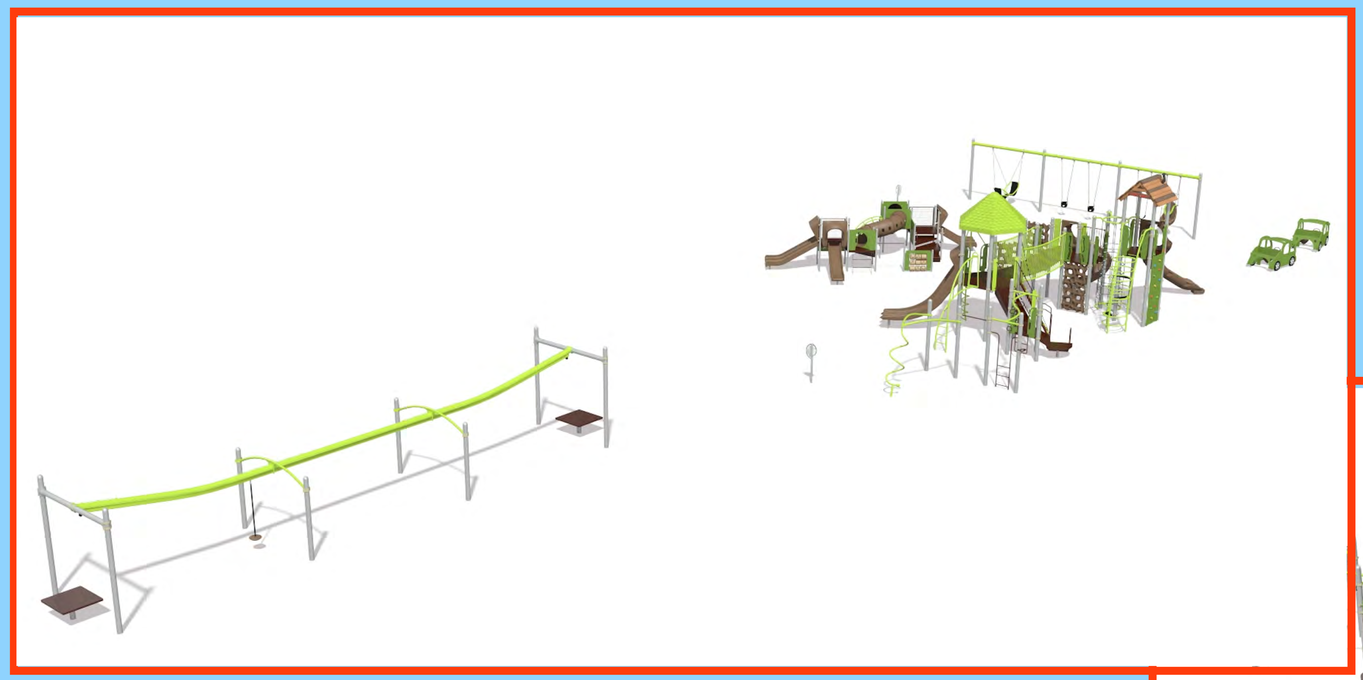

Zipline Component

Various Playground Components

McDonald Playground

Conceptual Site Improvements

NESRA ENGINEERING
CIVIL ENGINEERING

3D Splash Pad Components

McDonald Playground

Conceptual Site Improvements

NESRA ENGINEERING
CIVIL ENGINEERING

Excercise Equipment Components

Parallel Bars

S-Shape Jump Bar

2 Person Full Exercise Bar